R-20- 112

RESOLUTION NO. ____

A RESOLUTION ACCEPTING THE BID OF AND AUTHORIZING THE MAYOR AND CITY CLERK TO ENTER INTO A CONTRACT WITH JCON, INC. FOR THE RIVERFRONT DRIVE IMPROVEMENTS PROJECT, IN THE AMOUNT OF $68,720.00; APPROPRIATING FUNDS; AND FOR OTHER PURPOSES.

WHEREAS, the City of North Little Rock ("the City") has determined a need to cut the existing median on Riverfront Drive and construct a left turn lane at the Vue Apartment Complex entrance (see maps attached hereto as Exhibit A) for a project known as Riverfront Drive Improvements Project ("Project"); and

WHEREAS, the City has advertised for bids to complete the Project, and the low bidder meeting bid requirements for the project was JCon, Inc. with a bid for the project of $68,720.00 (see bid information attached hereto as Exhibit B).

NOW, THEREFORE, BE IT RESOLVED BY THE CITY COUNCIL OF THE CITY OF NORTH LITTLE ROCK, ARKANSAS:

SECTION 1: That the low bid of JCon, Inc. for Riverfront Drive Improvements, in the amount of $68,720.00 (Sixty Eight Thousand Seven Hundred Twenty and 00/100 Dollars), is hereby accepted.

SECTION 2: That $68,720.00 (Sixty Eight Thousand Seven Hundred Twenty and 00/100 Dollars) of the contract amount will be appropriated from the Street Department Funds.

SECTION 3: That the Mayor and City Clerk are hereby authorized to execute all documents necessary to effect the completion of the herein stated project, with all contracts/agreements to be reviewed and approved by the City Attorney prior to execution.

SECTION 4: That this Resolution shall be in full force and effect from and after its passage and approval.

PASSED:

_____

APPROVED:

_____
Mayor Joe A. Smith

SPONSORS:

Joe A. Smith

Mayor Joe A. Smith

ATTEST:

_____
Diane Whitbey, City Clerk

APPROVED AS TO FORM:

Amy Beckman Fields, City Attorney

PREPARED BY THE OFFICE OF THE CITY ATTORNEY/kt

FILED 10:35 A.M. _____ P.M.

By Amy Fields, CA

DATE 8-19-20

Diane Whitbey, City Clerk and Collector
North Little Rock, Arkansas

RECEIVED BY _____

CITY OF NORTH LITTLE ROCK
RIVERFRONT DRIVE
IMPROVEMENTS

NORTH LITTLE ROCK, ARKANSAS

ARKANSAS
STATE MAP

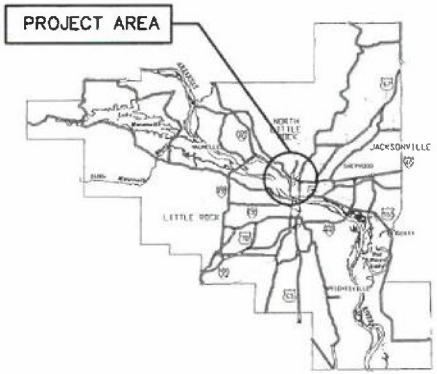

PULASKI
COUNTY MAP

LOCATION MAP

N

INDEX OF SHEETS	
SHEET	TITLE
1	COVER SHEET AND INDEX OF SHEETS
2	SITE PLAN DETAILS
3	LEFT TURN LANE LAYOUT
4	TYPICAL SECTIONS OF IMPROVEMENT

City of North Little Rock
July 2020

CITY OF NORTH LITTLE ROCK
Parks & Recreation Department
2700 WILLOW STREET NORTH LITTLE ROCK, AR 72114

RIVERFRONT DRIVE IMPROVEMENTS

COVER SHEET AND INDEX OF SHEETS

Sheet Number
1

tabbies
EXHIBIT
A

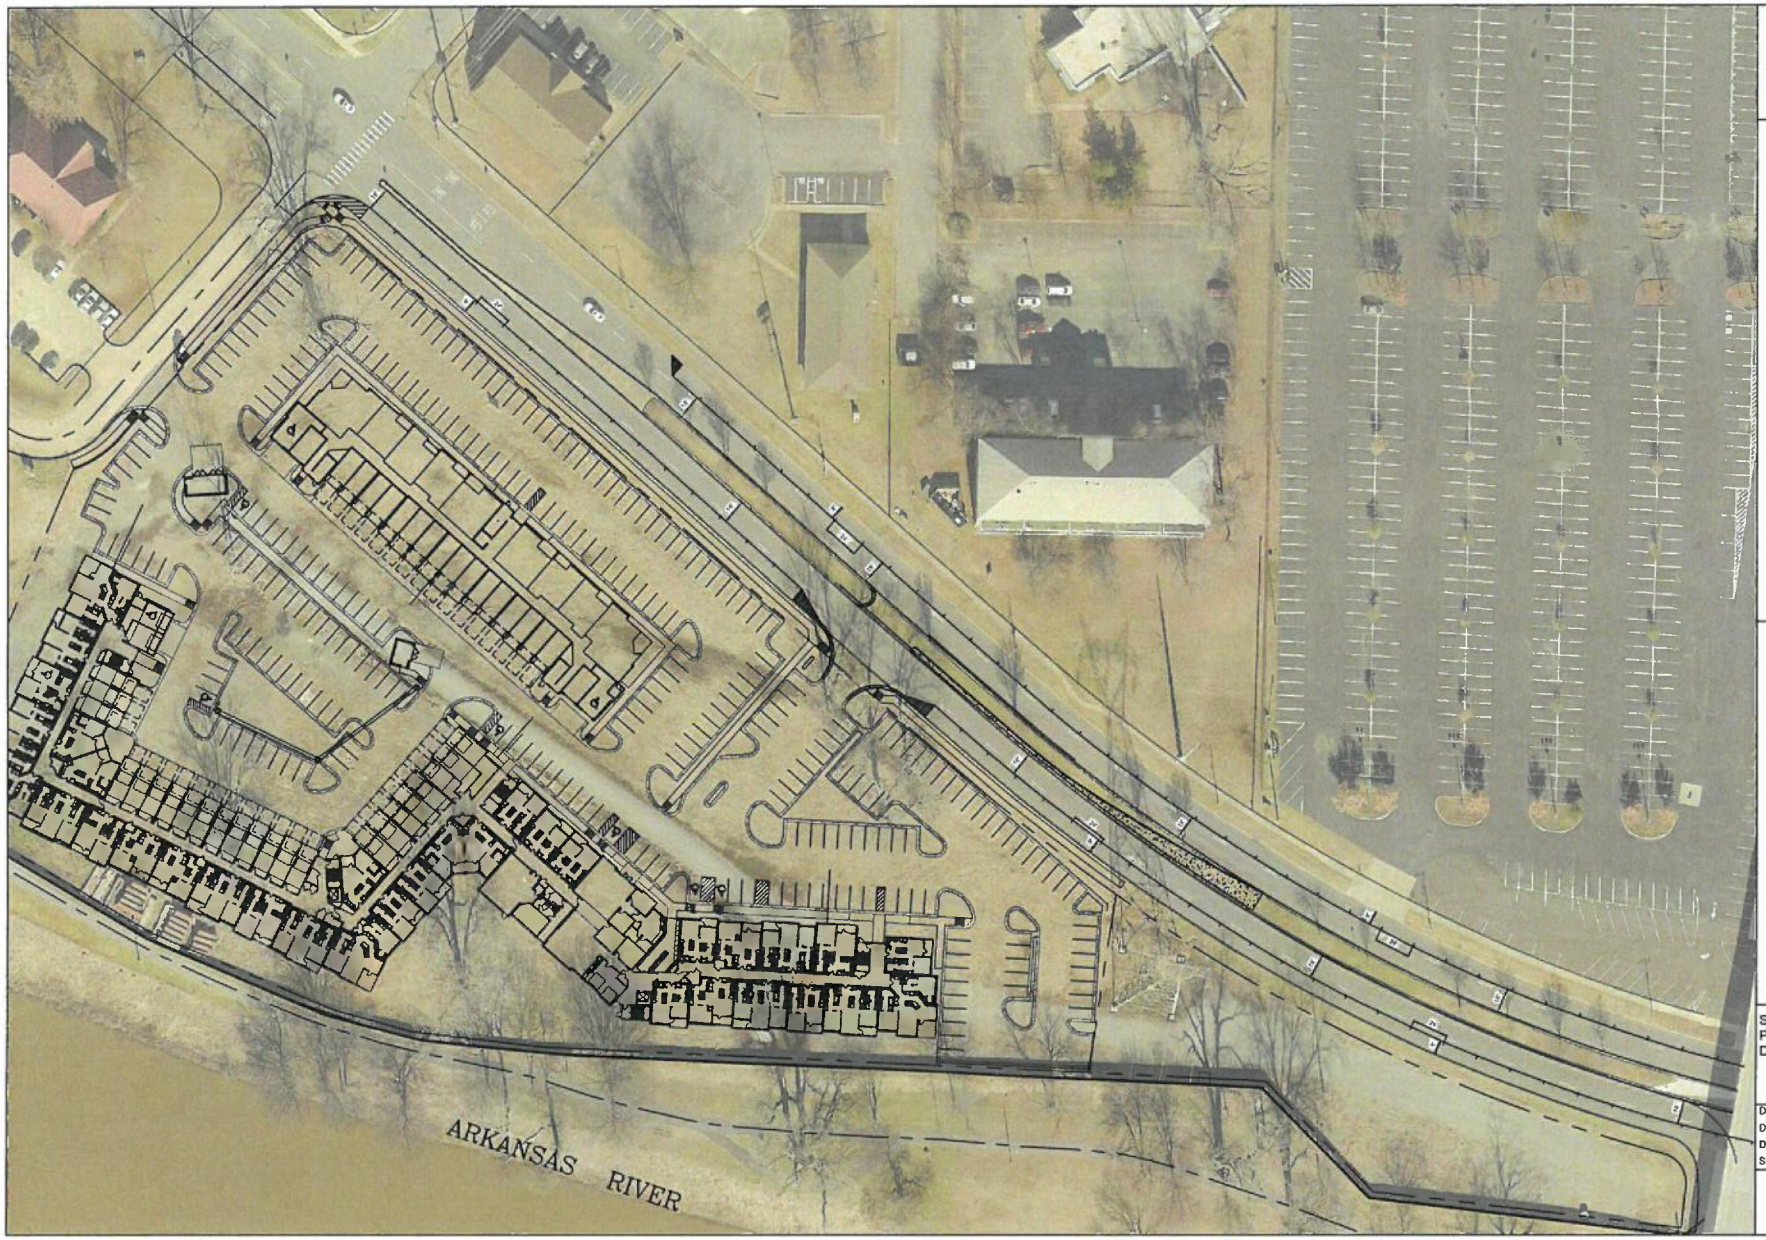

CITY OF NORTH LITTLE ROCK
Engineering Department
500 WEST 13TH STREET
NORTH LITTLE ROCK, AR 72114

RIVERFRONT DRIVE
IMPROVEMENTS

SITE
PLAN
DETAILS

DATE:	7/2020
DESIGNED BY:	DMC
DRAWN BY:	DMC
SCALE:	1" = 80'

SHEET NUMBER
2

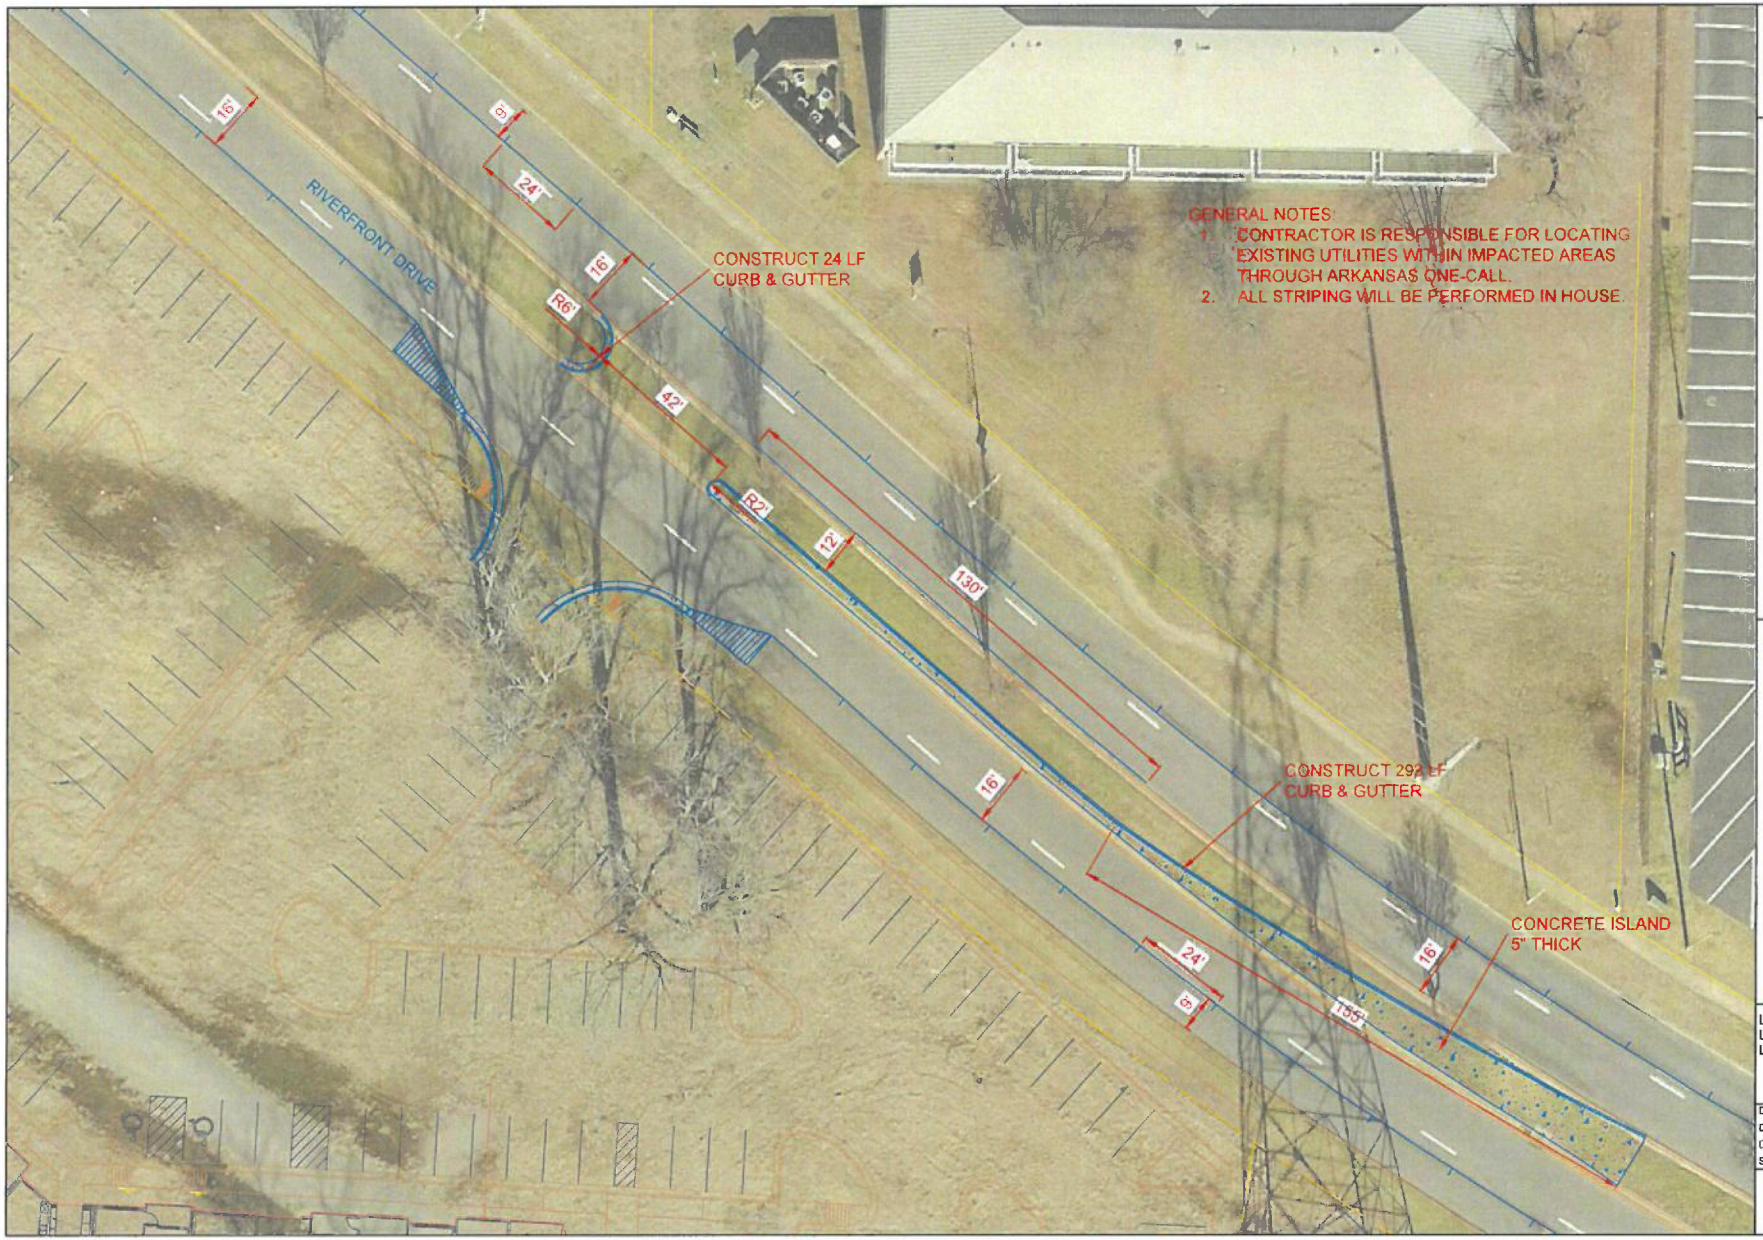

CITY OF NORTH LITTLE ROCK
Engineering Department
500 WEST 13TH STREET NORTH LITTLE ROCK, AR 72114

RIVERFRONT DRIVE IMPROVEMENTS

LEFT TURN LANE LAYOUT

DATE:	7/2020
DESIGNED BY:	DMC
DRAWN BY:	DMC
SCALE:	1" = 30'

SHEET NUMBER
3

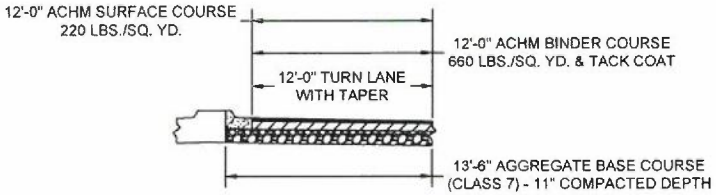

TYPICAL SECTION OF IMPROVEMENT - FULL WIDTH

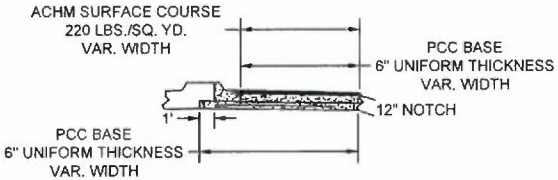

TYPICAL SECTION OF IMPROVEMENT - TAPER

CITY OF NORTH LITTLE ROCK
Engineering Department
500 WEST 13TH STREET
NORTH LITTLE ROCK, AR 72114

RIVERFRONT DRIVE IMPROVEMENTS

TYPICAL SECTIONS OF IMPROVEMENT

DATE:	7/2020
DESIGNED BY:	DMC
DRAWN BY:	DMC
SCALE:	1.5" = 1'

SHEET NUMBER
4

CITY OF NORTH LITTLE ROCK 20-3661 SUMMARY
Thursday, July 23, 2020 @ 10:00 a.m.

Riverfront Drive Improvements	JCon, Inc.	Shields and Associates		
Present at Bid Opening	✓	✓		
5% Bid Bond	✓	✓		
Acknowledge Addendum #1	✓	✓		
Total Base Bid Price $	68,720.00	97,000.00		
Additional Information				

Opened by: Amy Smith
Crystal Willis

tabbies
EXHIBIT
B

CITY OF NORTH LITTLE ROCK 20-3661 SUMMARY
Thursday, July 23, 2020 @ 10:00 a.m.

Riverfront Drive Improvements	Redstone Construction	Burkhalter Technologies	Gene Summers Construction	Township Builders
Present at Bid Opening		✓		
5% Bid Bond	✓	✓	✓	✓
Acknowledge Addendum #1	✓	✓	✓	✓
Total Base Bid Price $	78,365.00	99,993.00	72,385.00	166,425.00
Additional Information				

Opened by: Amy Smith
Crystal Willis